




Rear Elevation

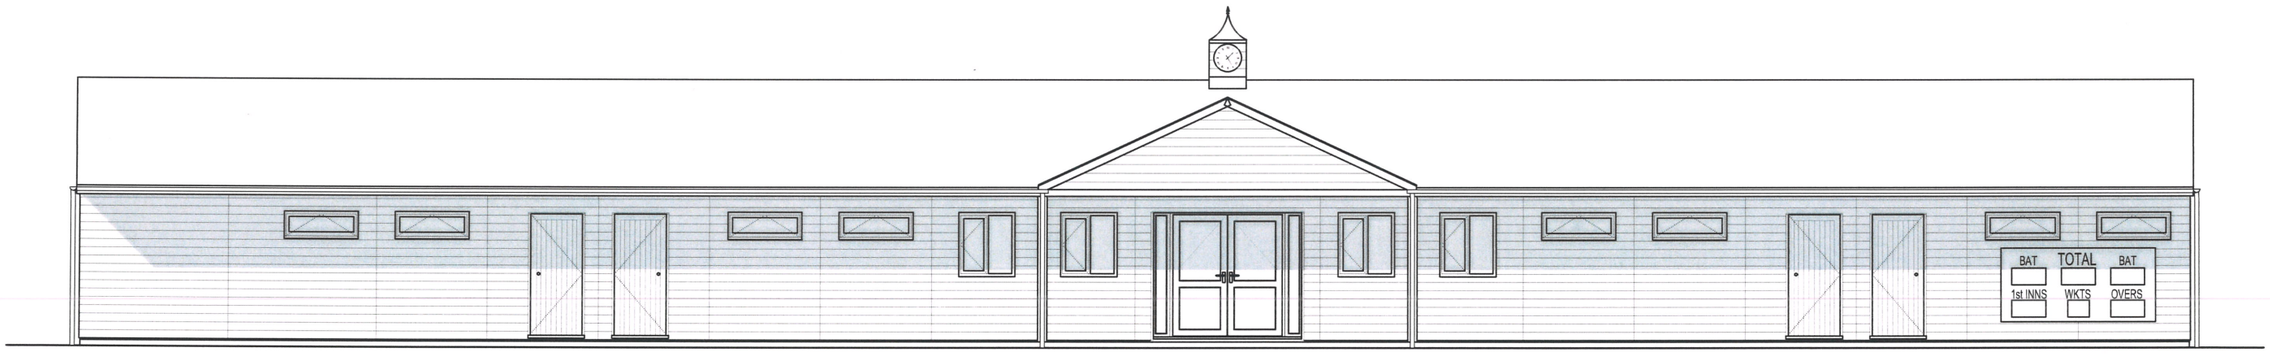

Front Elevation

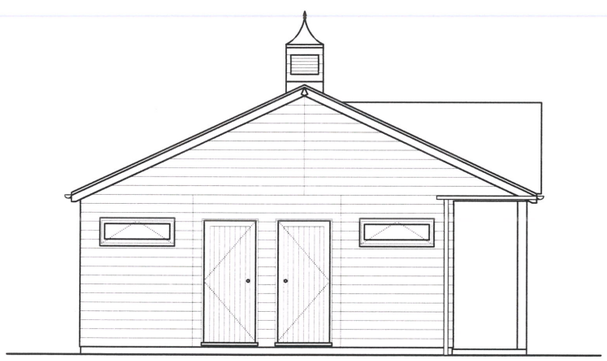

Left Elevation

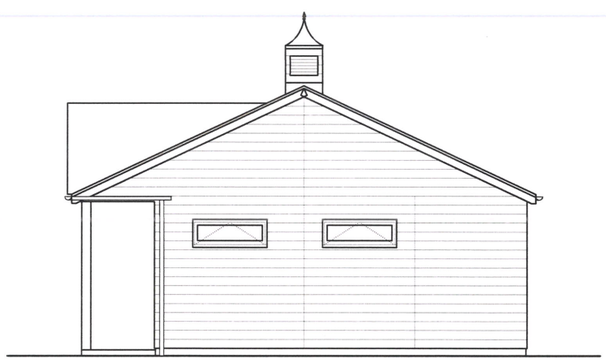

Right Elevation

0 1 2 3 4 5

Metres

PASSMORES

EST 1909

High Street, Strood, Rochester, Kent. ME2 4DR
Tel: 01634 290033 info@passmores.co.uk
Fax: 01634 290084 www.passmores.co.uk

Customer

Chippenham Cricket Club.
Bristol Street,
Chippenham,
Whiltshire. SN15 1NH

Description

34.20m x 6.00m
Club Range Building
with 1.2m Verandah
Sheet 3

Rev	*Description*	*Date*
A	Building increased in size.	09.07.2021
B	4no. windows added to rear elevation.	30.06.2022
C	UPVC Entrance doors. Scoreboard added.	31.07.2025

Date	*Scale*	*Drawn*	*Checked*
05.07.2021	1:100 @ A3	J.M.D	

Drawing No

50-69518-SHEET3

Rev

C

© This drawing is copyright protected. Solely for Passmore building use.

Ref: 863-2
15-05-17