Ordnance Survey Data


The Ordnance Survey data used in this drawing is © Crown Copyright. All rights reserved. Licence no. 100022432.

Site and plot boundaries are shown indicatively only and subject to confirmation.

# Hardenhuish Park Playing Fields

Key

- Lease Boundary
- Sheldon School Ownership Boundary

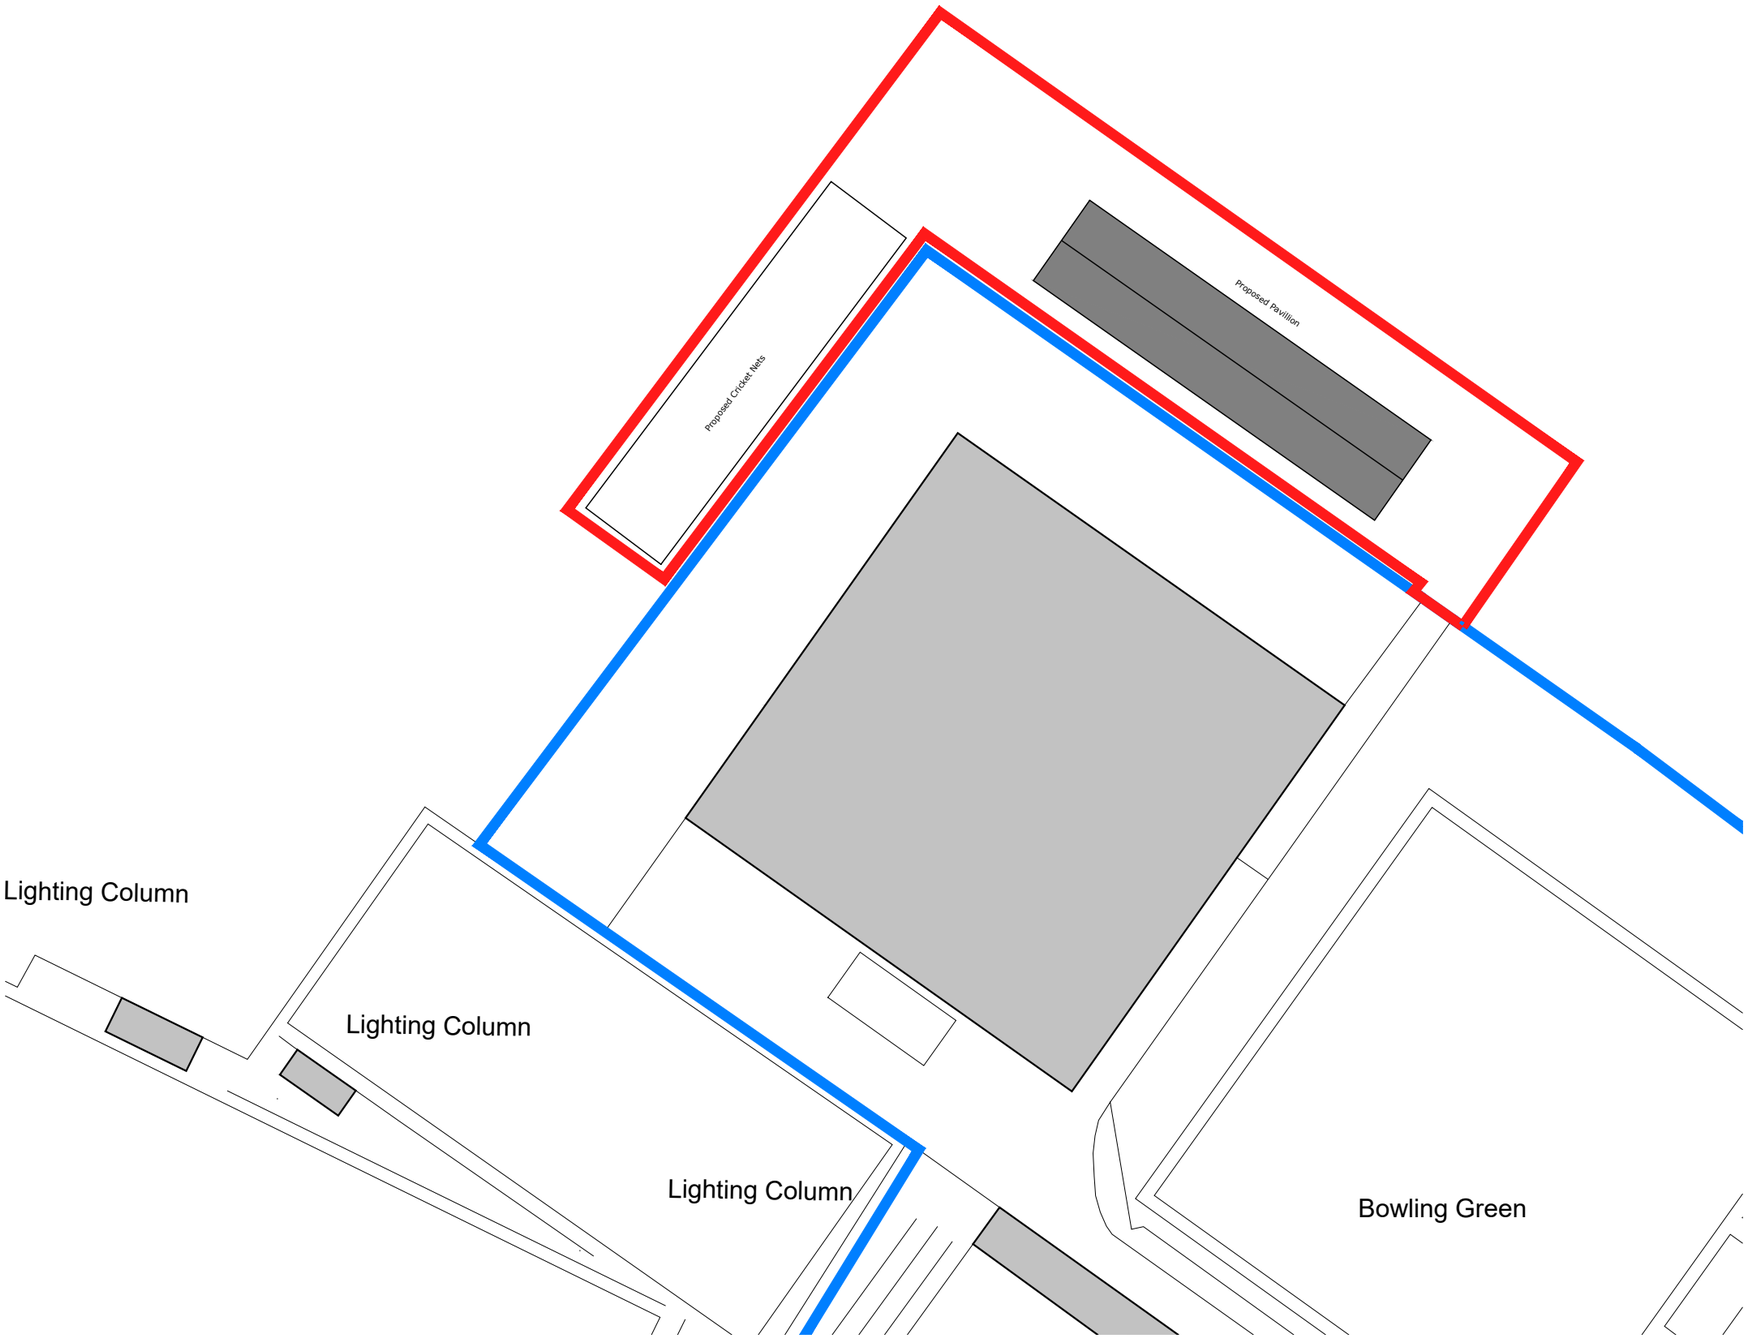


0 5m 20m

North

| Rev | Comments | Date | Dr | Ch |
|---|---|---|---|---|
| G1 | Planning Issue | 11-09-25 | AW | |

Proposed
Site Plan
CNCCC - BSL - ZZ - 00 - DR - A - 0201 - G1
New Cricket Facilities 25001
Sheldon School, Hardenhuish Lane, SN14 6HJ 1:500 @ A3
Chippenham Cricket Club PLANNING

Suite E, Ferry House
Canute Road
Southampton
Hampshire
SO14 3FJ

023 8063 1432

boyleandsummers.co.uk

Boyle & Summers